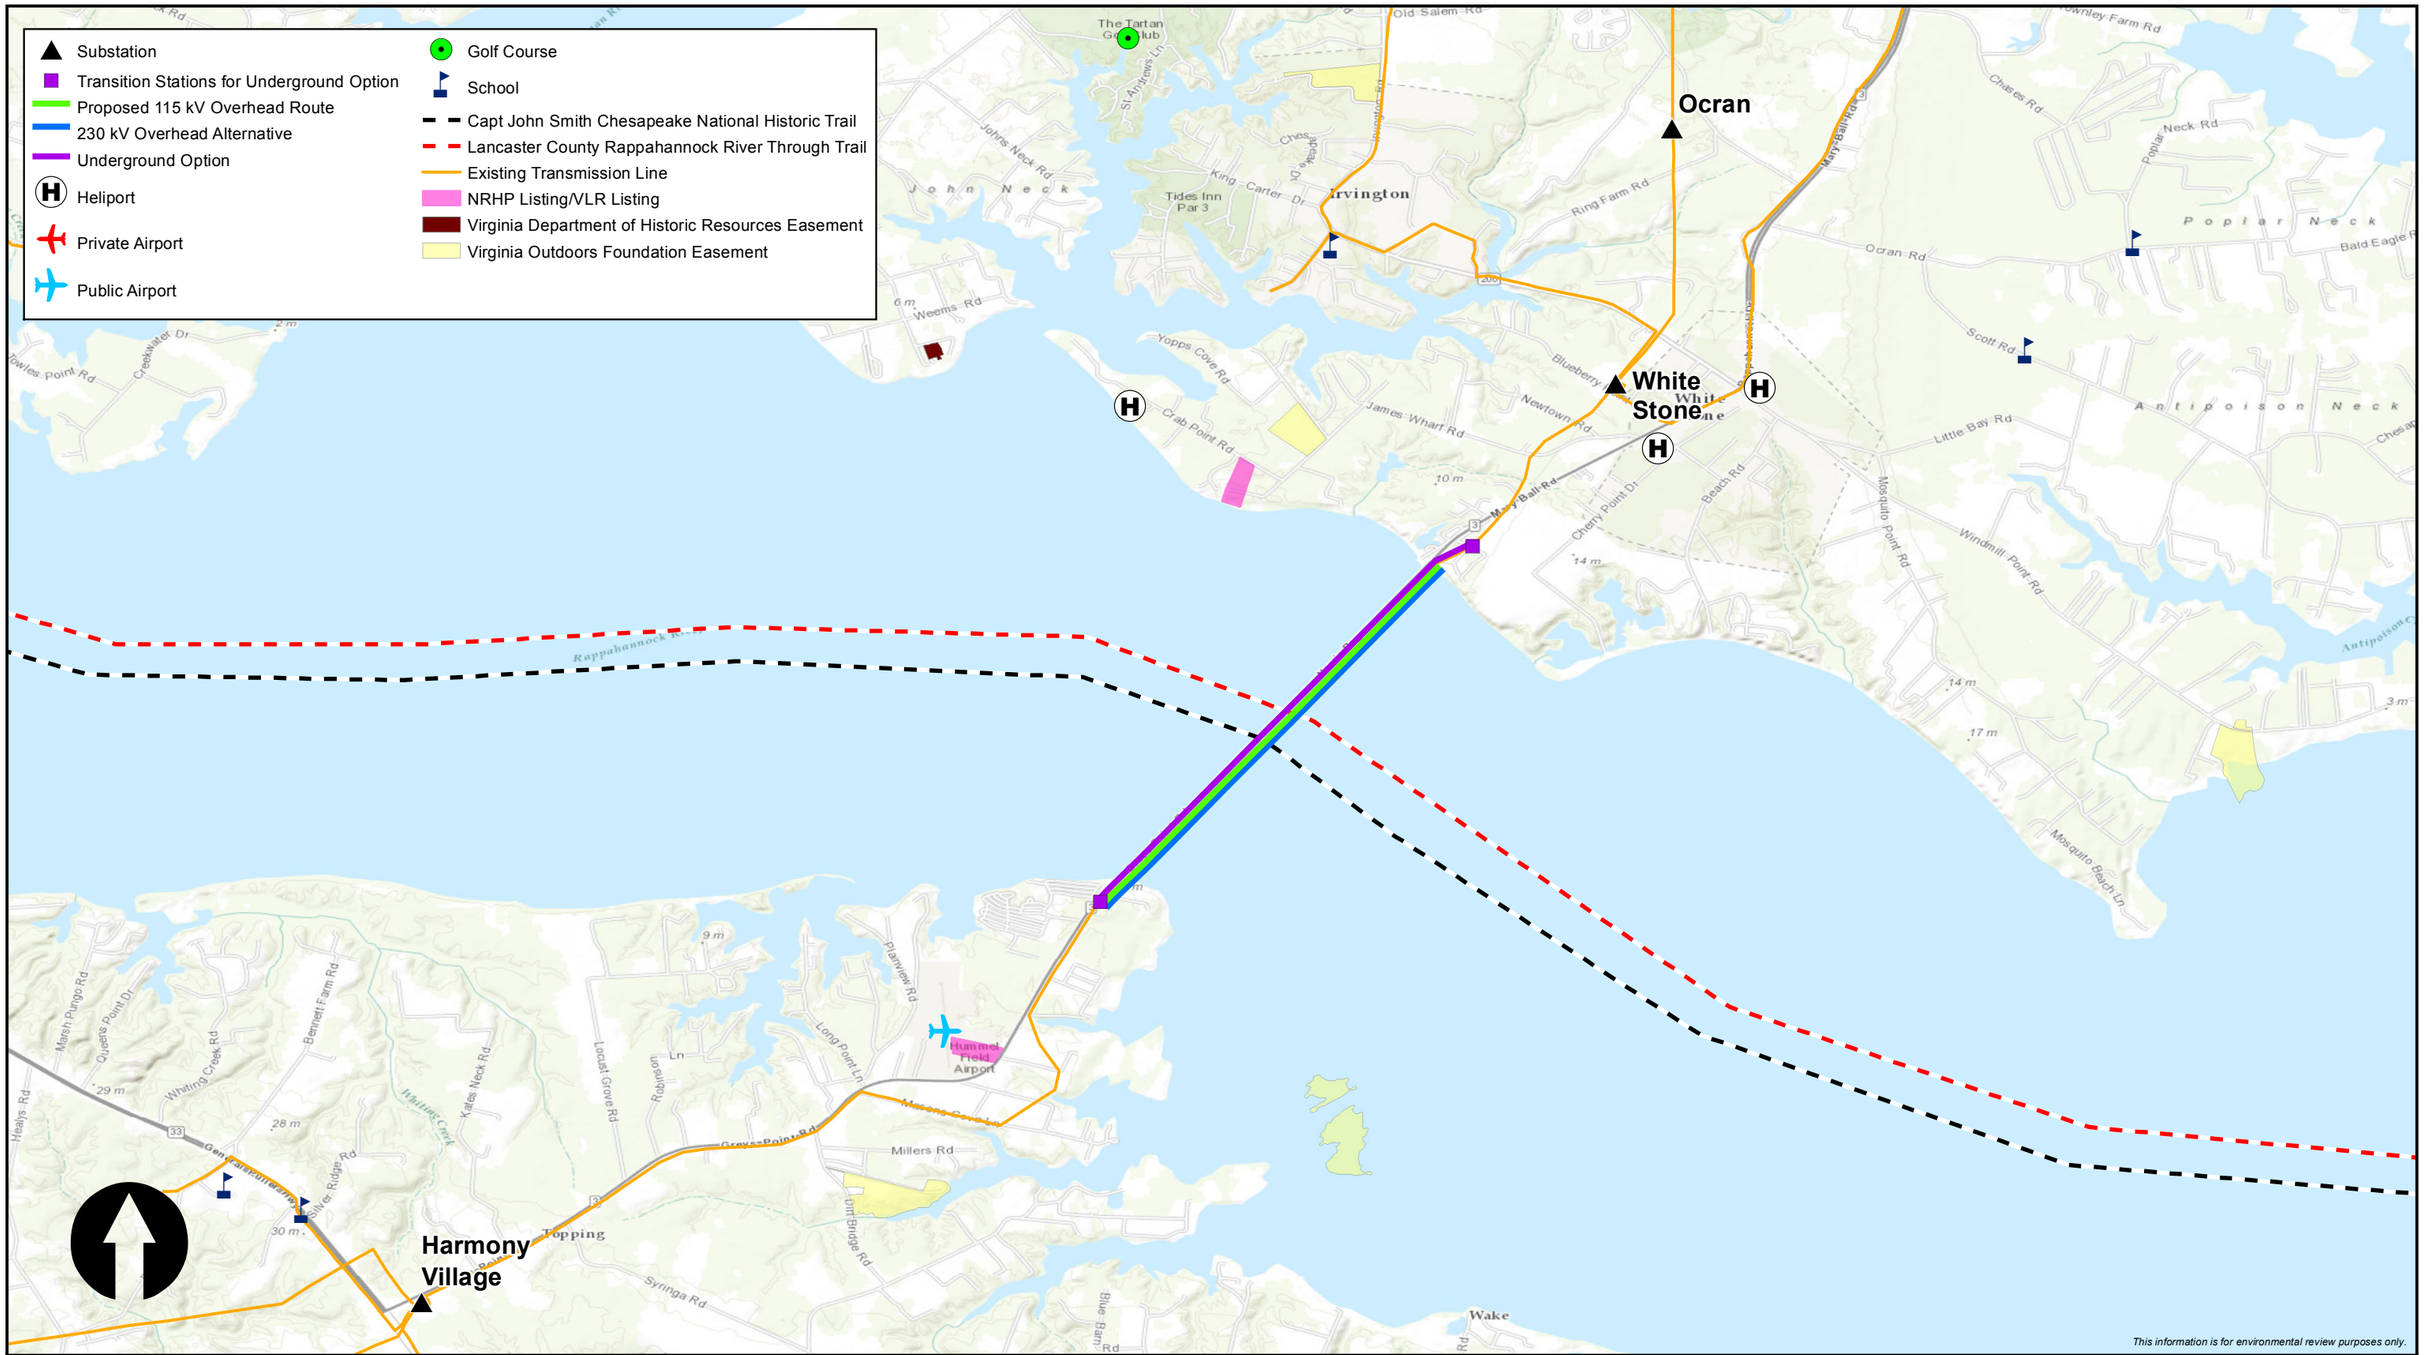

0 0.5 1

Miles

1:48,000

Dominion

Line #65 115 kV
Rebuild at Norris Bridge Project
Dominion Virginia Power
Attachment II.A.2

NATURAL RESOURCE GROUP
an ERM Group company

M:\Clients\D-F\DOM\Norris_Bridge_ArcGIS\2016\02\Report_Figures_DOM_Norris_Bridge_Attachment_IIA2.mxd | REVISED: 02/22/2016 | SCALE: 1:48,000 when printed at 11x17

DRAWN BY: JPB